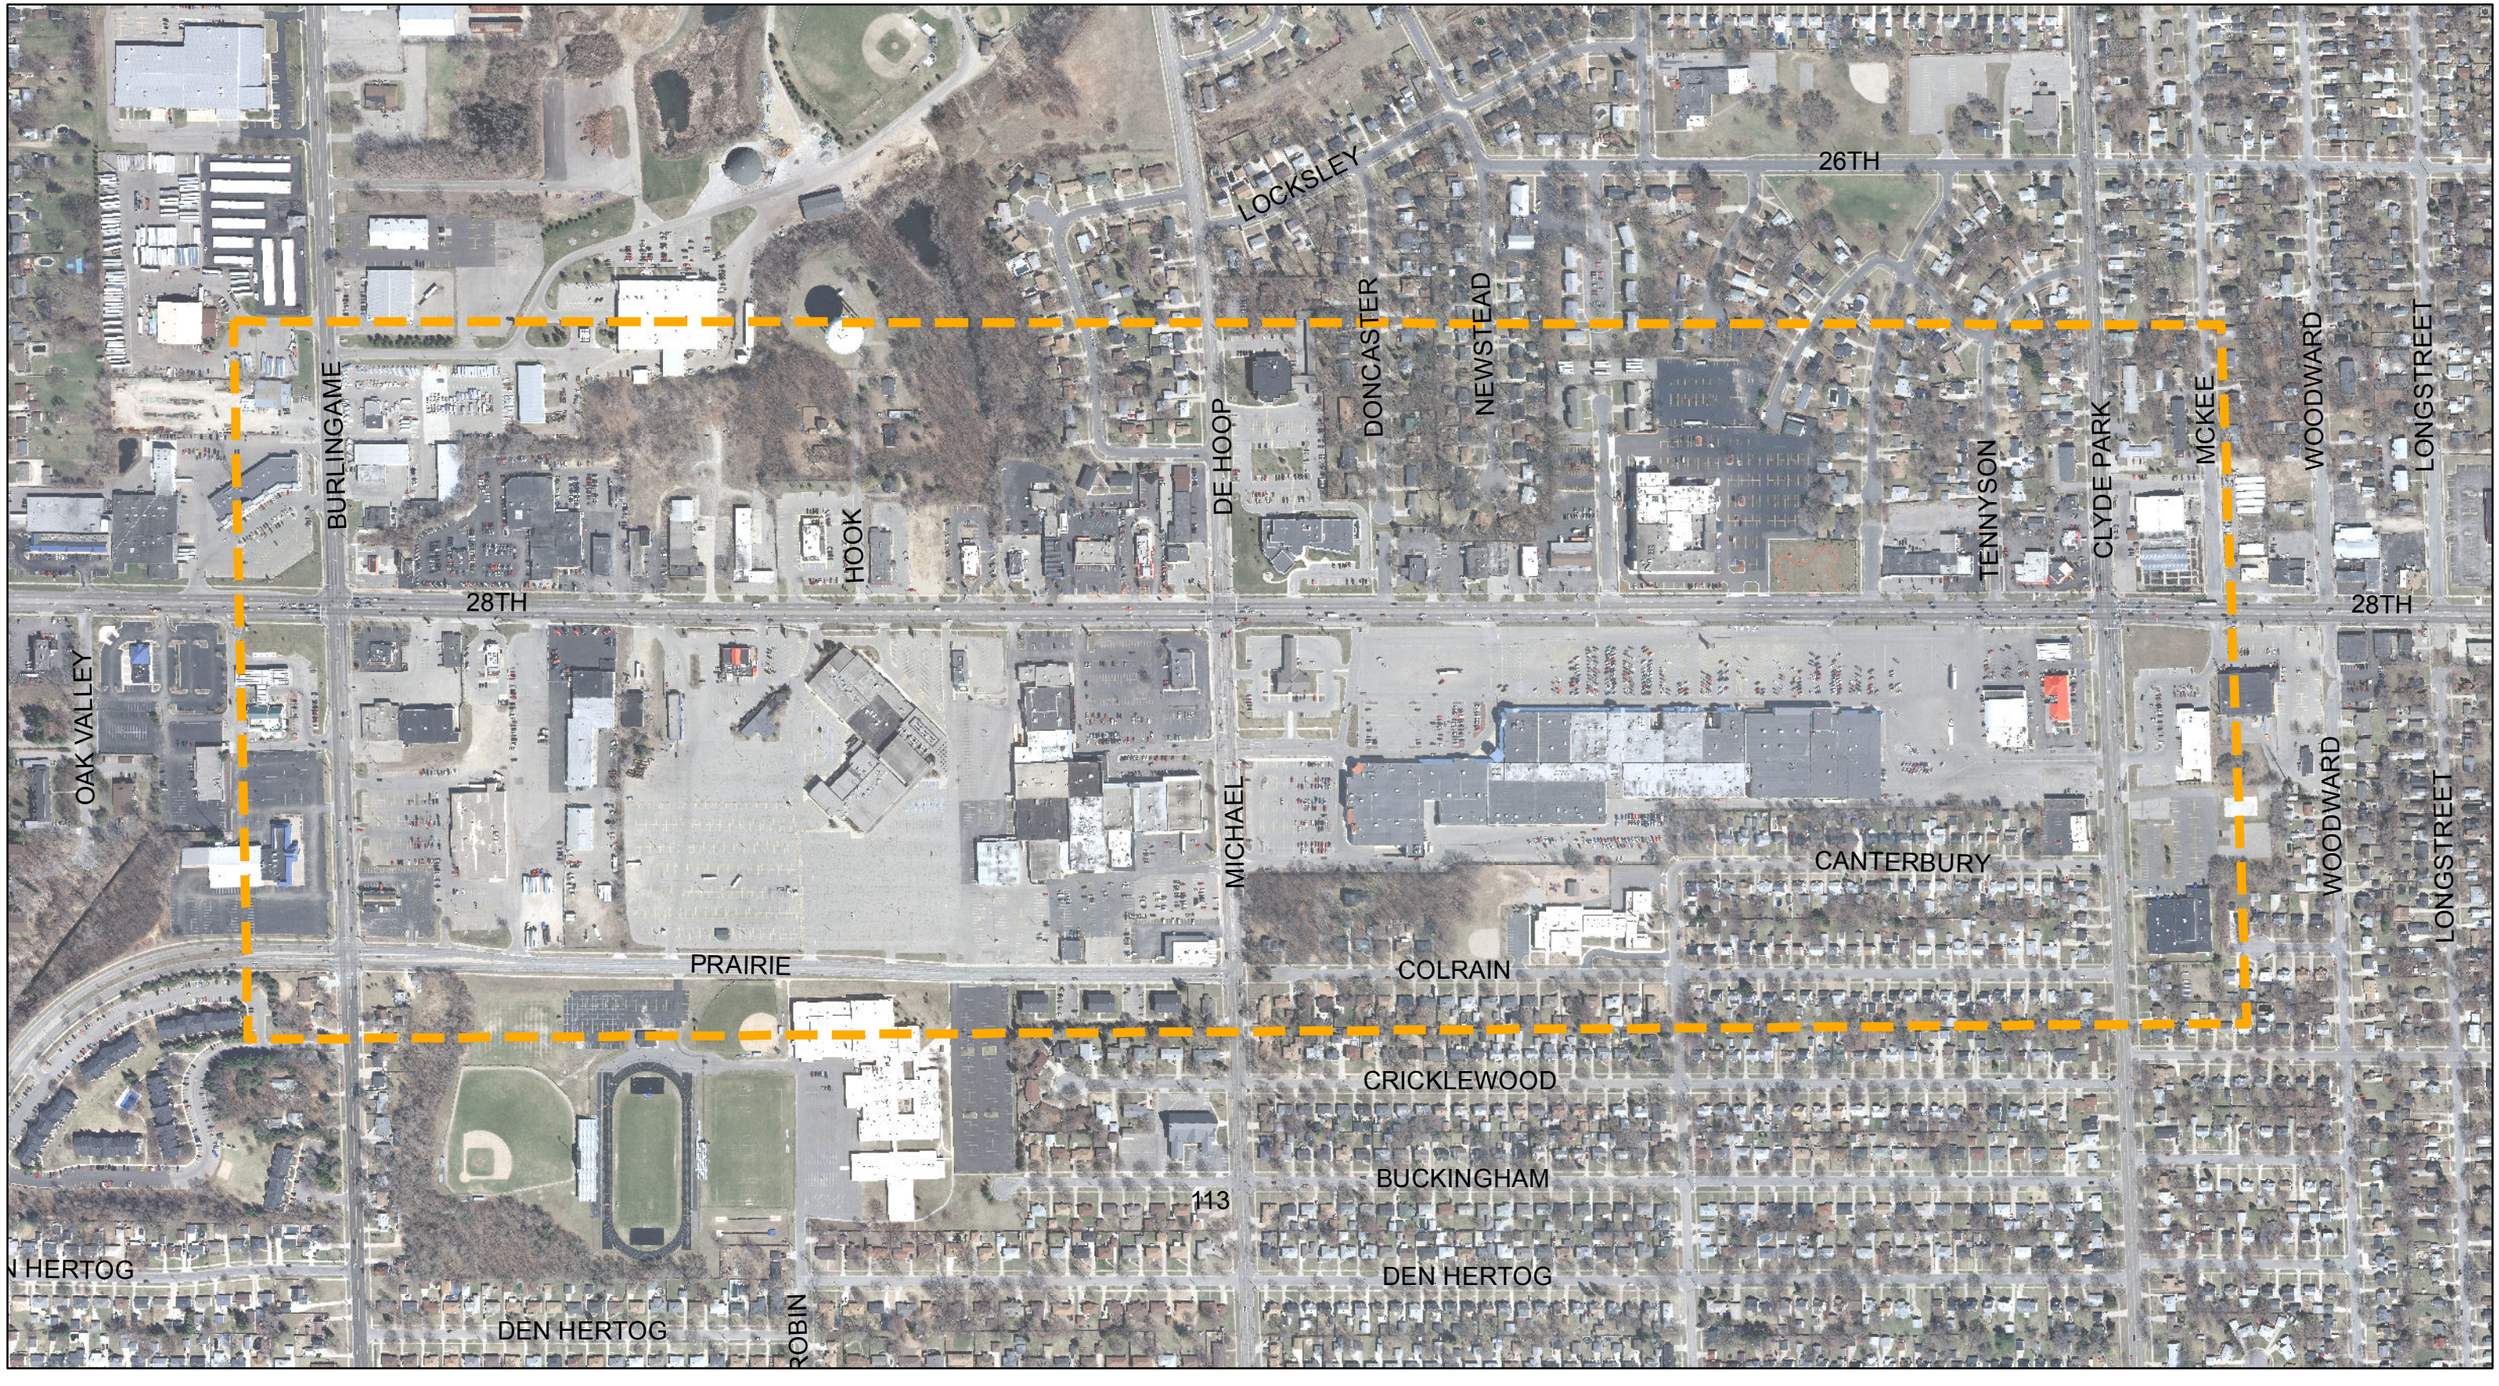

Turn on 28th Street

28th Street Redevelopment Plan - Wyoming, Michigan

Project Study Area

1 inch = 450 feet

0 225 450 900 Feet

N

Williams & Works

REGIS

TURN ON 28TH STREET